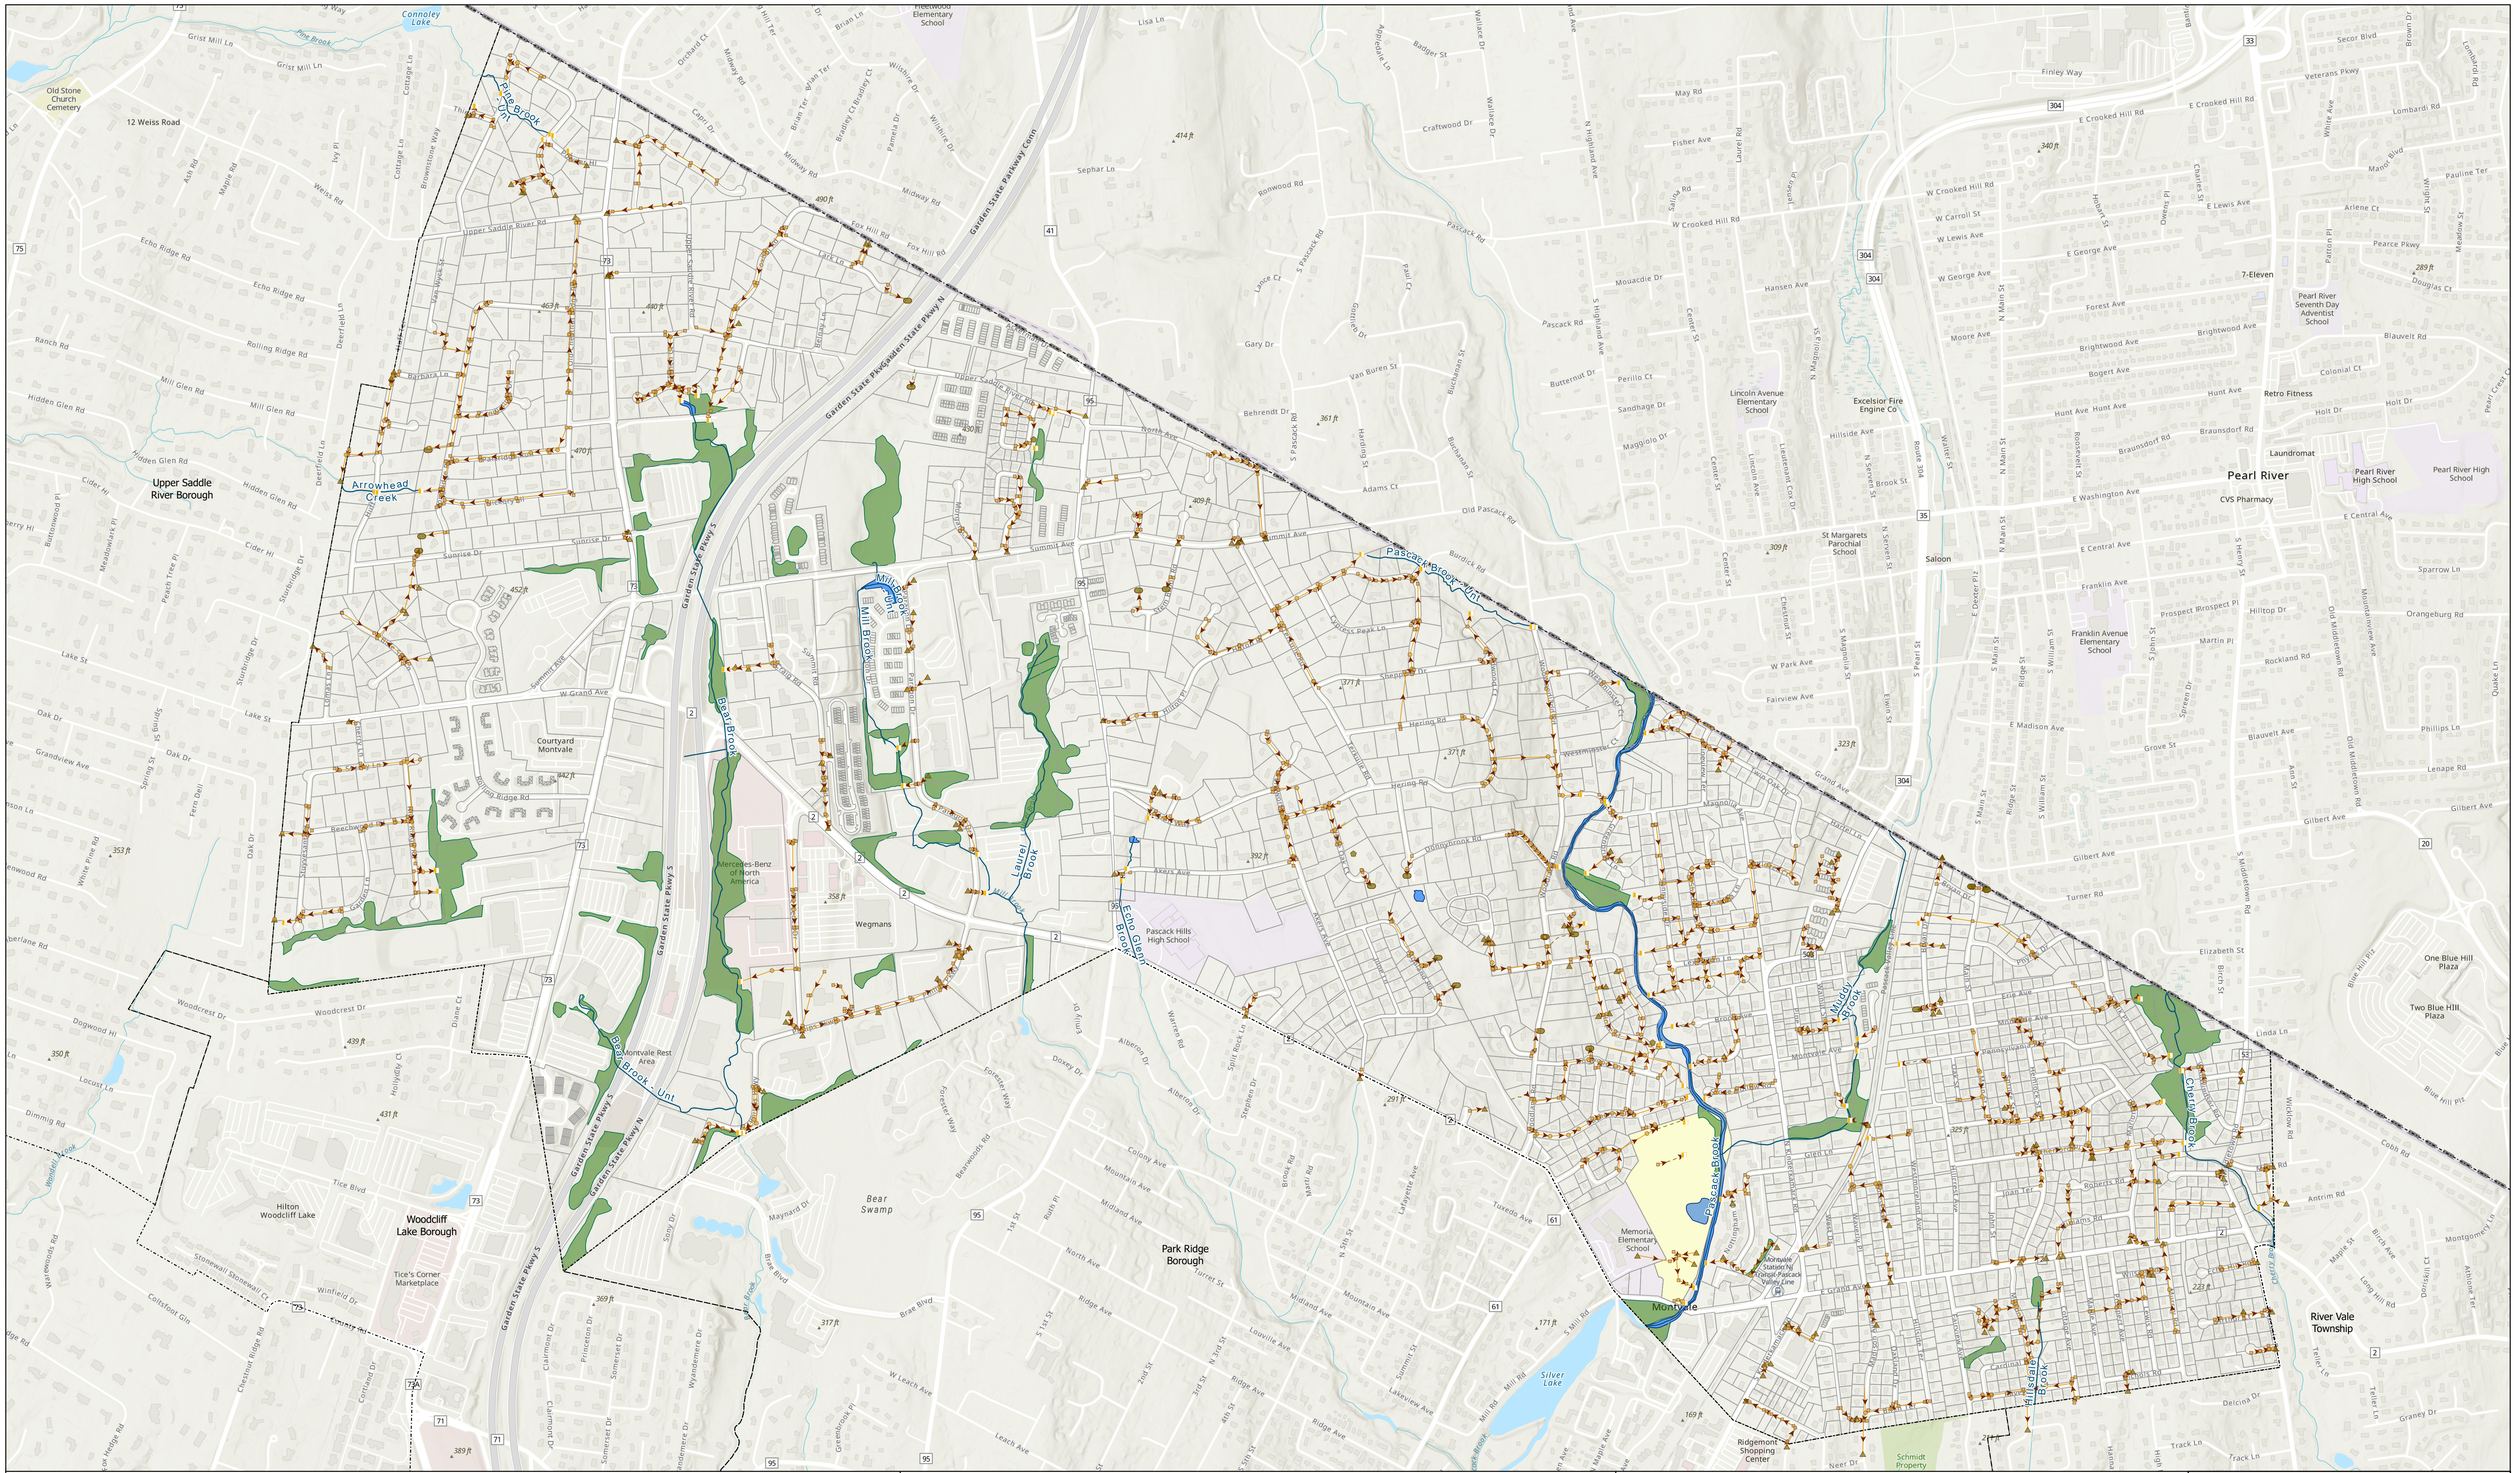

Prepared By:

Colliers Engineering & Design

Mt. Arlington Office
400 Valley Rd
Suite 400
Mt. Arlington, NJ 07856
T: 973 398 3110
www.colliersengineering.com

N

0 0.25 0.5 Miles

MS4 Stormwater Conveyance

Borough of Montvale

Bergen County, New Jersey

Date: 11/5/2025

Drawn By: LM
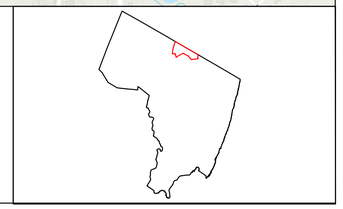
- Stormwater Outfall (77)
- Stormwater Inlet (978)
- Stormwater Manhole (342)
- Stormwater MS4 Interconnection (162)
- Groundwater Discharge Structure (18)
- Stormwater Facility (7)
- Gravity Main (1451)
- Swale (19)
- Stream
- Parcel
- Waterbody
- Wetland
- Maintenance Yard Boundary
- Borough of Montvale
- Bergen County